D.A.V. SCHOOL OF BUSINESS MANAGEMENT

(UG & PG College in Commerce and Management)
(Aproved by AICTE and Accredited by NAAC)
DAV Campus, Unit-VIII, Nayapalli, Bhubaneswar-751012, Odisha, India.
Ph: 0674 - 2560539 / 9437139517, E-mail: dsbmbbsr@gmail.com / dsbmbbsr@dsbm8.org
Website: www.dsbm8.org I College Code No. ORC-003

Committed to Excellence

NOTICE INVITING QUOTATIONS

Ref.No. DSBM / 10484 /2026 **Date** 18 / 11 / 2026

QUOTATION FOR ELECTRICAL LABOUR CONTRACTOR FOR INTERNAL AND EXTERNAL ELECTRICAL INSTALLATION AND FITTINGS WORK OF NEW (G+3) STORIED INSTITUTIONAL BUILDING

Sealed quotations are invited by the undersigned from Electrical Contractor having valid GST registration number and contract License for **Internal and External Electrical Installation and fitting Work of New (G+3) Storied Institutional Building** of DAV School of Business Management, Unit-VIII, Bhubaneswar. They may obtain the **Prescribed Quotation Form** from the office of the undersigned on all working days between **11.30 am to 4.00 pm from 19.11.2026 to 21.11.2026**. The quotation form should be in a sealed envelopes superscripted **"Labour Rate for Internal and External electrical installation and fitting works of new (G+3) storied institutional building of DAV School of Business Management"** on or before **21.11.2026 by 4.00 pm**.

The quotations will be opened on **21.11.2026 at 4.30 pm at the office of D.A.V. School of Business Management, Unit-VIII, Bhubaneswar**. The Contractor may remain present physically or by authorized representative during opening of the quotations.

The quoted rates should be inclusive of all the taxes (including GST).

TERMS AND CONDITIONS

1. This is a labour contract only. All electrical materials shall be supplied by the institution.
2. The contractor shall arrange skilled electricians and helpers for execution of work.
3. All labour tools and equipment required for the work shall be arranged by the contractor.
4. The contractor shall maintain proper quality and electrical safety standards.
5. The contractor shall complete the work within the agreed time schedule.
6. Payment shall be made as per actual measured work completed and certified by the authorized engineer.
7. No additional work shall be undertaken without prior approval.
8. Work shall be carried out as per approved electrical drawings and some changes as per the requirement of the institute instructions of the site engineer.

Principal
D.A.V. School of Business Management
Unit-VIII, Bhubaneswar-12

PRINCIPAL

Copy to:

1. The Notice Board and Website of the school for information of all DAV schools of Cuttack and Bhubaneswar.
2. The Regional Director, DAV Institutions, Odisha for kind information.
3. The concerned file for record.

D.A.V. SCHOOL OF BUSINESS MANAGEMENT

Unit-VIII, Nayapalli, Bhubaneswar-12

Ref. No. DSBM/10484/2026 Date: 18/11/2026

FORM OF QUOTATION

(For Labour rate for electrical Installation and fitting works in new (G+3) building)

1. **As per floor area per sqft. <u>With Celling</u> Electrical works Price:**

   (Floor Hight.-18'-00"): Rs._____

2. **As per floor area per sqft. Without Celling Electrical works Price:**

   (floor Hight.-18'-00") : Rs._____

3. **As per floor area per sqft. <u>With Celling</u> Electrical works Price:**

   (Floor Hight.-11'-00"): Rs._____

4. **As per floor area per sqft. Without Celling Electrical works Price:**

   (floor Hight .-11'-00") : Rs._____

No. of Correction: _____ **No of Overwriting:** _____

Signature of the Quotationer

With Seal


Full Address with Mob/Telephone No.


_____

_____

<u>PRINCIPAL</u>

D.A.V. SCHOOL OF BUSINESS MANAGEMENT BHUBANESWAR

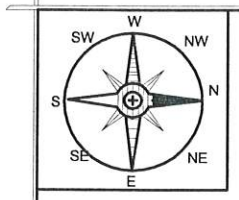

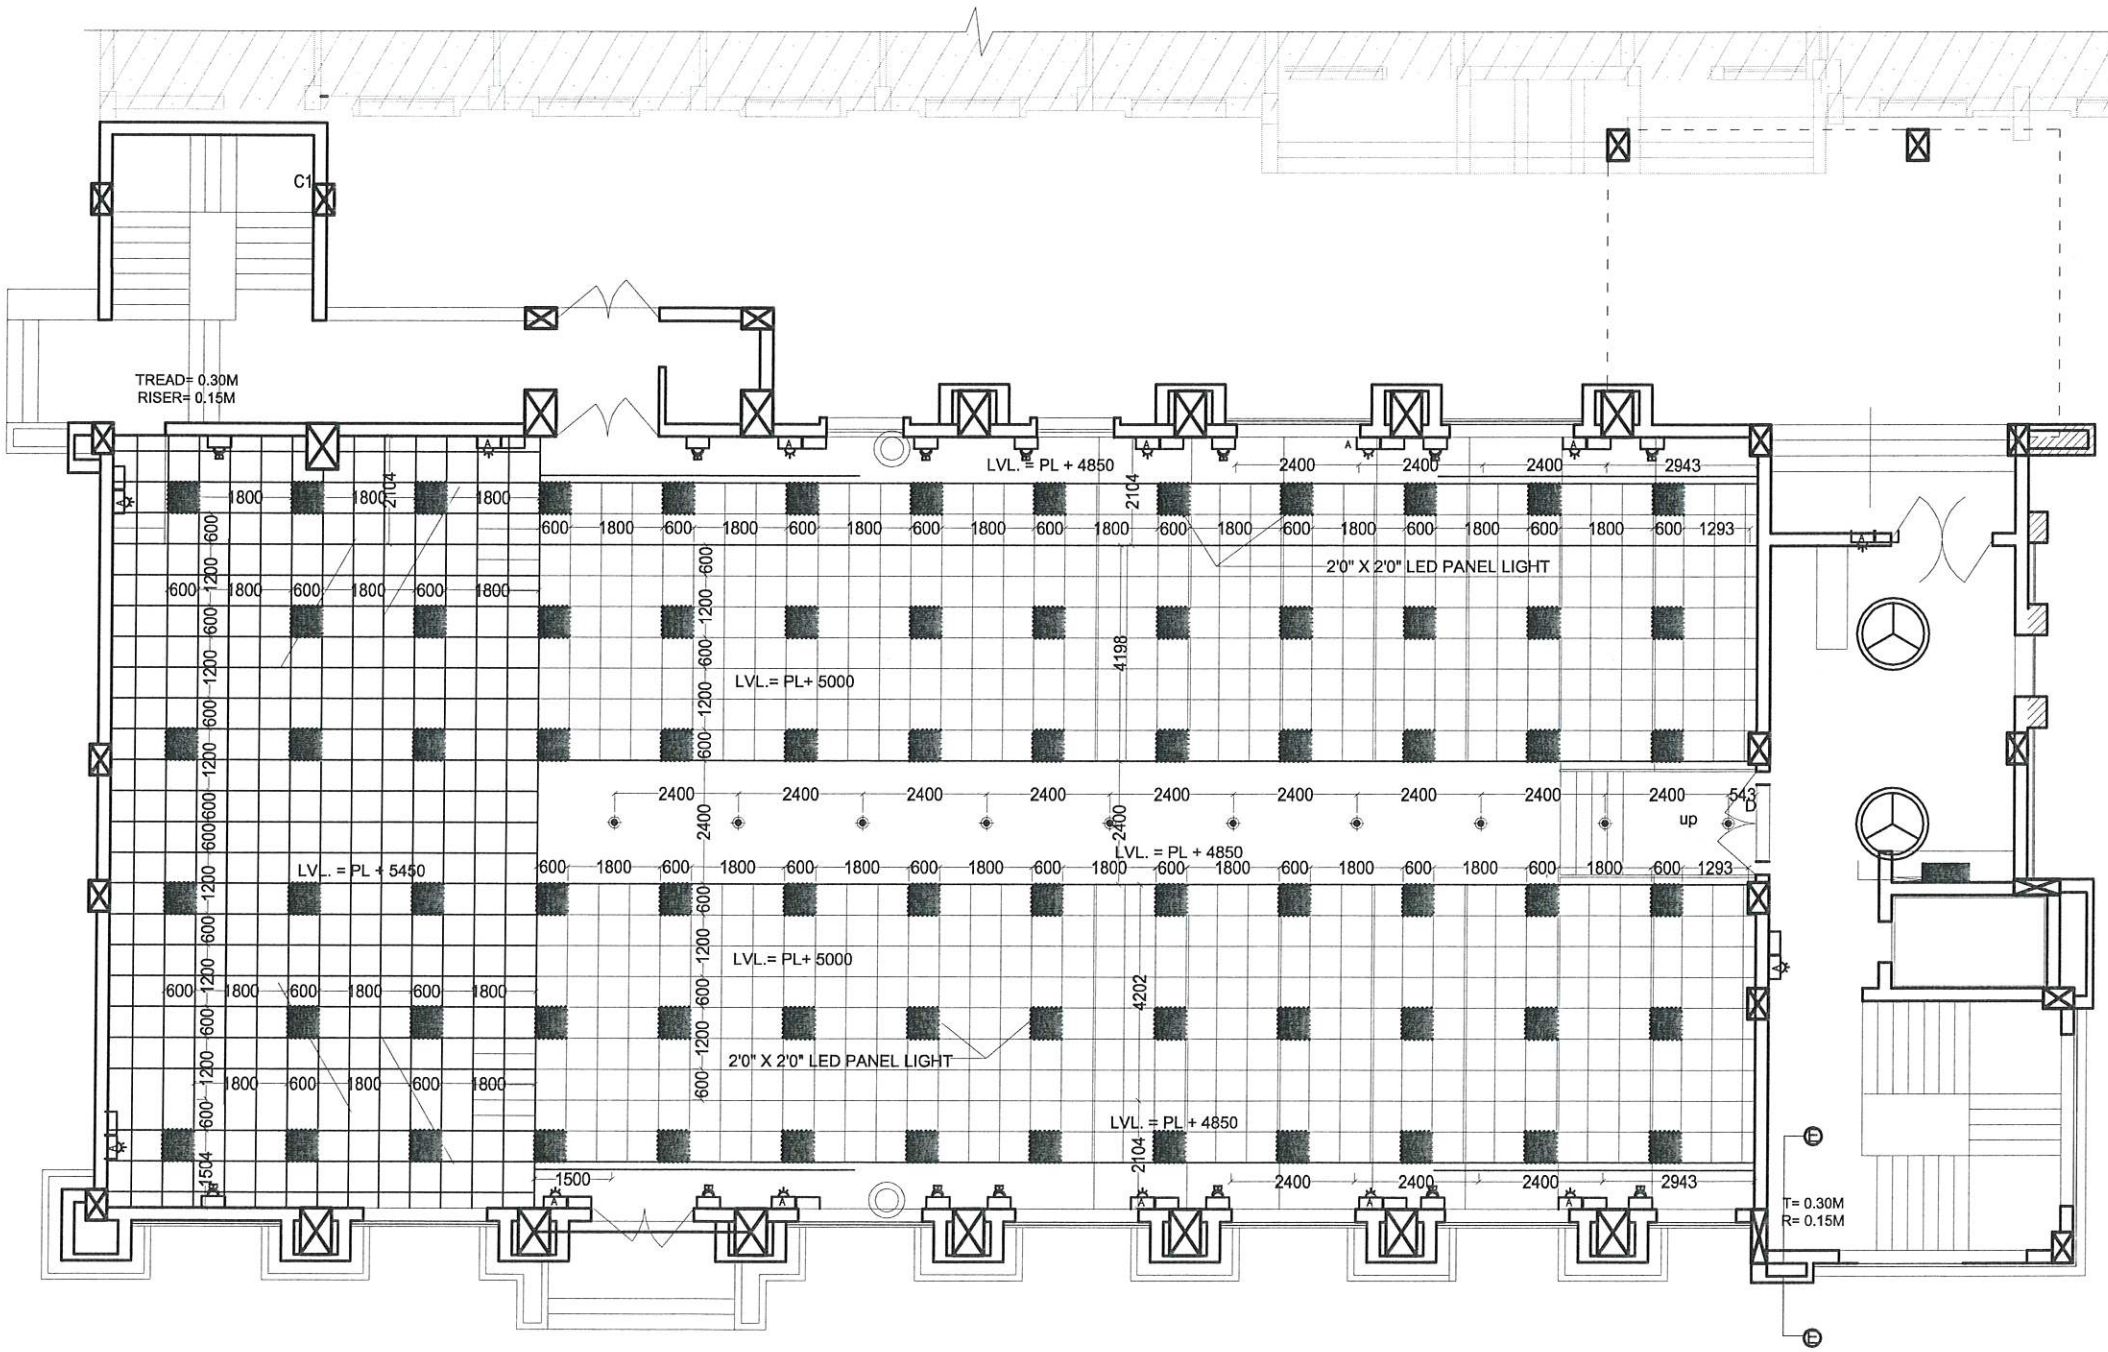

SYMBOLS	DESCRIPTION	HEIGHT FROM F.F.L
	14w T-5 TL Fitting	F F.L +8'-0"
	28w T-5 TL Fitting	F F.L +8'-0"
	Wall Bracket	F F.L +8'-0"
	Mirror Light	F.F.L7'-6"
	Switch Board	F.F.L 4'-6"
A	6A Plug on Switch Board	F.F.L 4'-6"
B	6A Plug on Switch Board	F.F.L1'-9"
	15A Plug on Switch Board	6'-6" FOR TOILET 4'-6" FOR KITCHEN
	20A Plug for A.C	F F.L +8'-0"
S.BOX SET UPBOX	6A Plug on Switch Board	F.F.L 1'-9"
	Exhaust Fan	-
A/C SW	Switch for A.C	1'-9"
	Antenna Socket	F.F.L 4'-6"
	48" Fan	
	56" Fan	
	JUNCTION BOX	ROOF LEVEL
	DEC POWER 20 MM CONDIUT	
	DEC LIGHT 25 MM CONDIUT	
	MDB	
	CFL ROUND FITTING-18W	
	LED PANEL 2'X 2'	

GROUND FLOOR PLAN

Ref No - DSBM/10484/18/11/2026

DAV SCHOOL OF BUSINESS MANAGEMENT BHUBANESWAR

note: THIS DRAWING IS BELONGS TO SRASTA & ASSOCIATES AND IT IS NOT TO BE COPIED OR RE-PRINT WITHOUT PRIOR CONSENT OF THE SRASTA & ASSOCIATES

FOR TENDER PURPOSE ONLY

architect :-
ar. asish parida
structural engineer :-
dealt by:-
ar. suryakanti parida


project :-
PROPOSED ADDITION TO EXISTING BUILDING
FOR DSBM MANAGEMENT
UNIT- 8, BHUBANESWAR


drawing title:-
GROUND FLOOR CELLING ELECTRICAL
FOR TENDER PURPOSE ONLY

scale:- 1:150
date:- 10/10/2025
dwg. no.:- SA/DAVU8/014a
rev. suffix:- 0

consultant:-
SRASTA & ASSOCIATES
2ND FLOOR, 270, MADHUSUDAN NAGAR, UNIT- 4,
BHUBANESWAR, ODISHA - 751001
PH. - 0674 -2393394, CELL NO.-8861043625,
E-mail : srasta_associates @ yahoo.com
consultant:-

srasta
CREATING HABITABLE SPACES.....

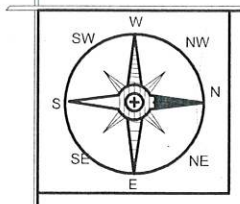

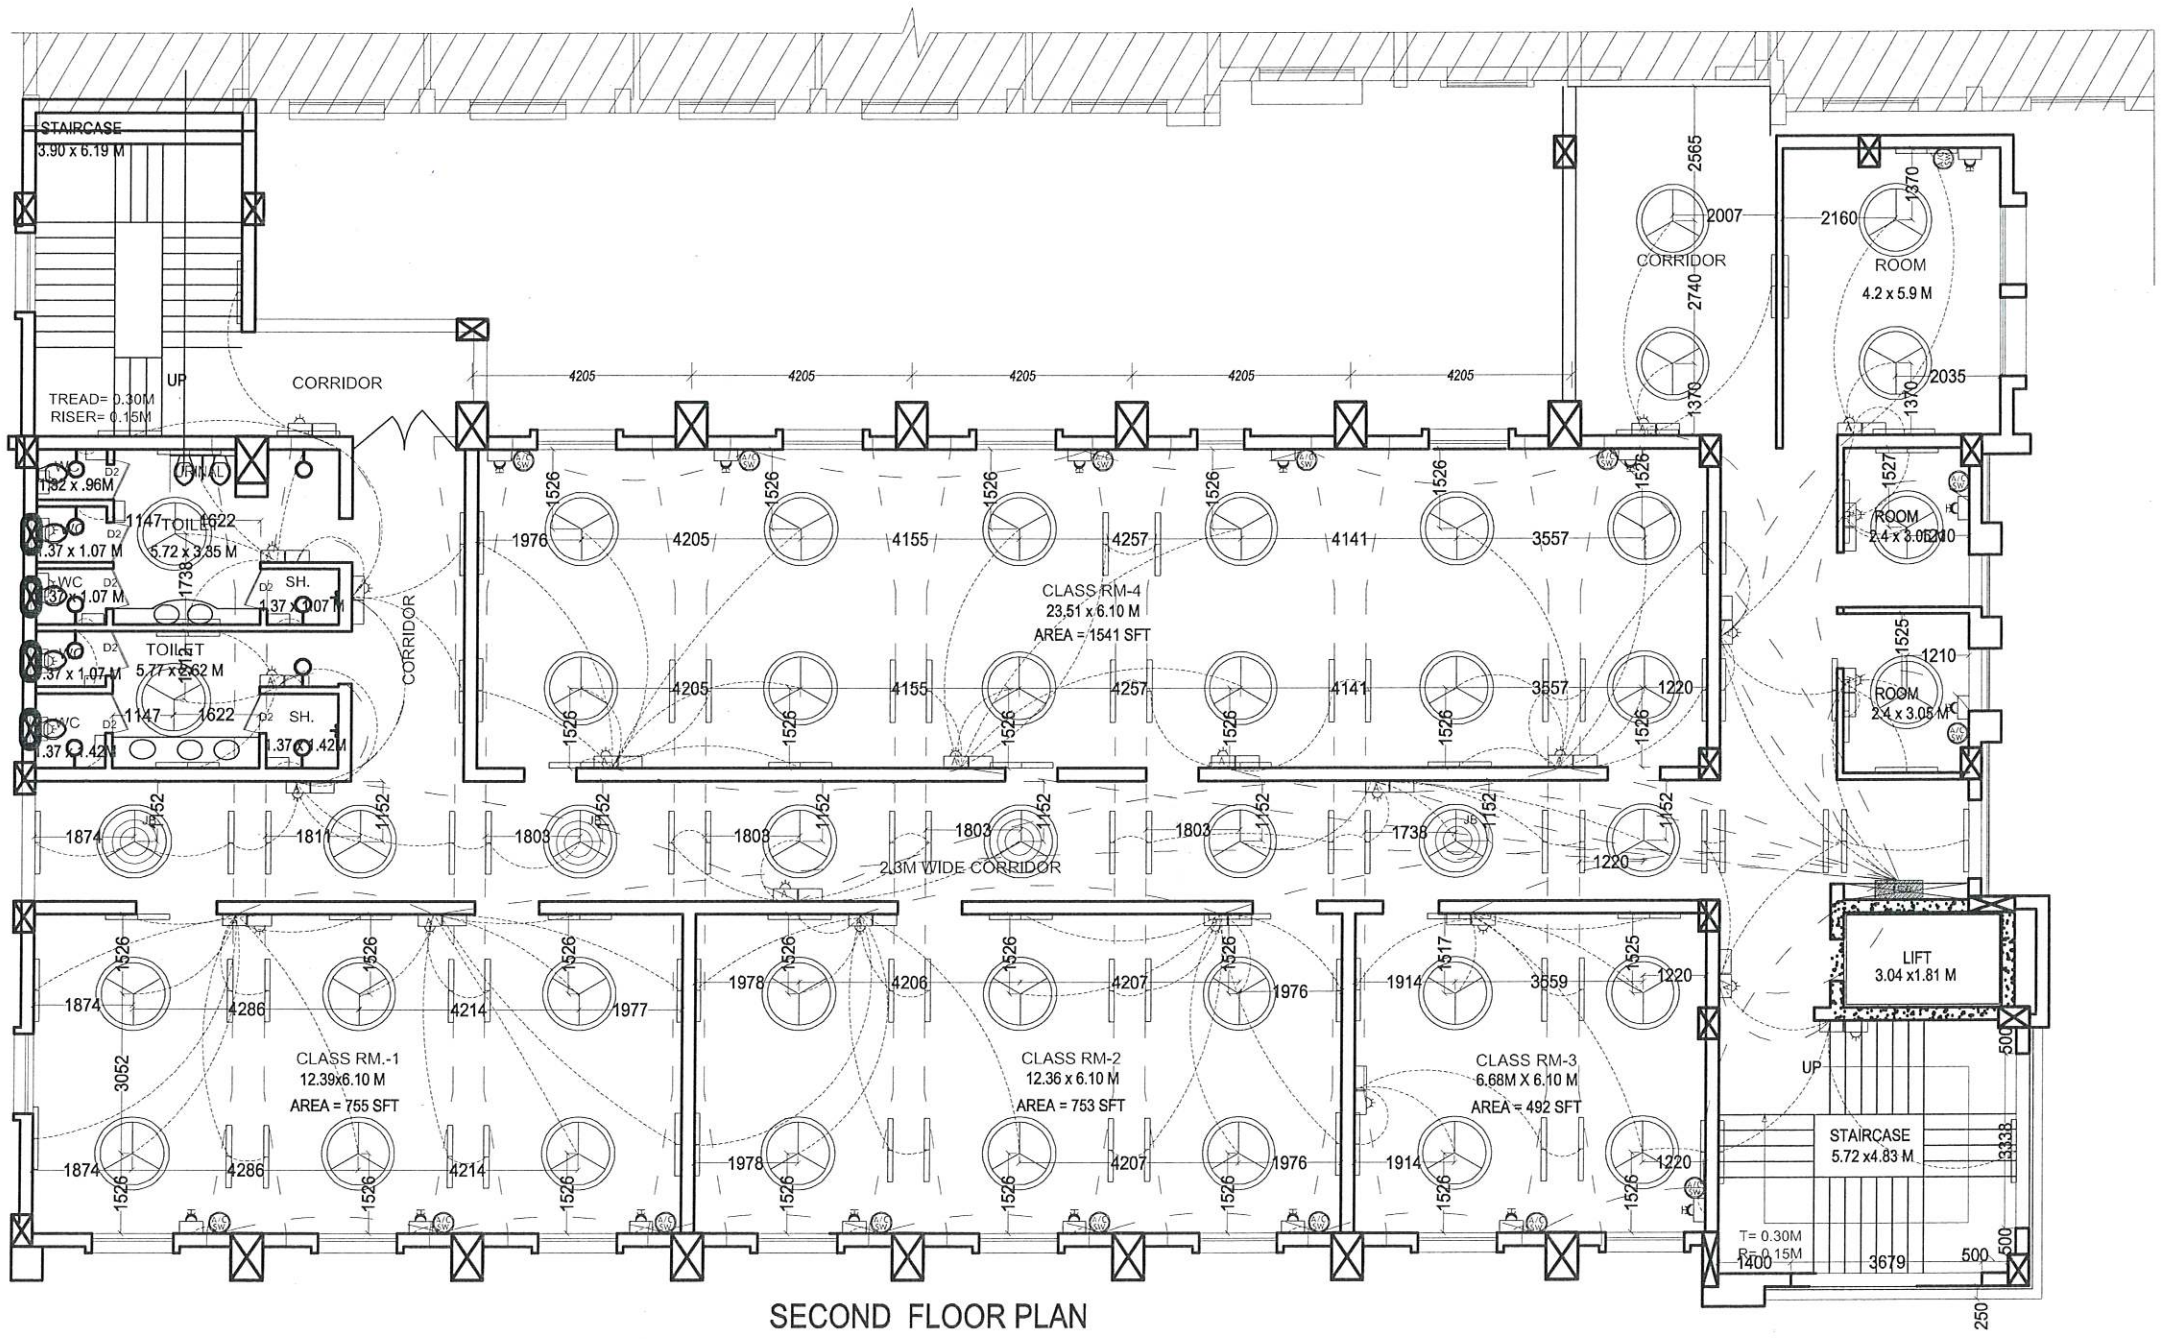

SECOND FLOOR PLAN

SYMBOLS	DESCRIPTION	HEIGHT FROM F.F.L
	14w T-5 TL Fitting	F.F.L +8'-0"
	28w T-5 TL Fitting	F.F.L +8'-0"
	Wall Bracket	F.F.L +8'-0"
	Mirror Light	F.F.L7'-6"
	Switch Board	F.F.L 4'-6"
A	6A Plug on Switch Board	F.F.L 4'-6"
B	6A Plug on Switch Board	F.F.L1'-9"
	15A Plug on Switch Board	6'-6" FOR TOILET 4'-6" FOR KITCHEN
	20A Plug for A.C	F.F.L +8'-0"
S.BOX SET UPBOX	6A Plug on Switch Board	F.F.L 1'-9"
	Exhaust Fan	-
A/C SW	Switch for A.C	1'-9"
	Antenna Socket	F.F.L 4'-6"
	48" Fan	
	56" Fan	
	JUNCTION BOX	ROOF LEVEL
	DEC POWER 20 MM CONDIUT	
	DEC LIGHT 25 MM CONDIUT	
	MDB	

Ref.- DSBM/10484
18/11/2026

OF BUSINESS MANAGEMENT BHUBANESWAR

architect :-
ar. asish parida
structural engineer :-
dealt by:-
ar. suryakanti parida

project :-
PROPOSED ADDITION TO EXISTING BUILDING
FOR DSBM MANAGEMENT
UNIT- 8, BHUBANESWAR


drawing title:-
SECOND FLOOR ELECTRICAL
SWITCH CONTROL LAYOUT

consultant:-
SRASTA & ASSOCIATES
2ND FLOOR, 270, MADHUSUDAN NAGAR, UNIT- 4,
BHUBANESWAR, ODISHA - 751001
PH. - 0674 -2393394, CELL NO.-9861043625
E-mail : srasta_associates @ yahoo.com

scale:- 1:150
date:- 22.07.26
dwg. no.:-
rev. suffix:- 0

srasta
CREATING HABITABLE SPACES.....

note: THIS DRAWING IS BELONGS TO SRASTA & ASSOCIATES AND IT IS NOT TO BE COPIED OR RE-PRINT WITHOUT PRIOR CONSENT OF THE SRASTA & ASSOCIATES

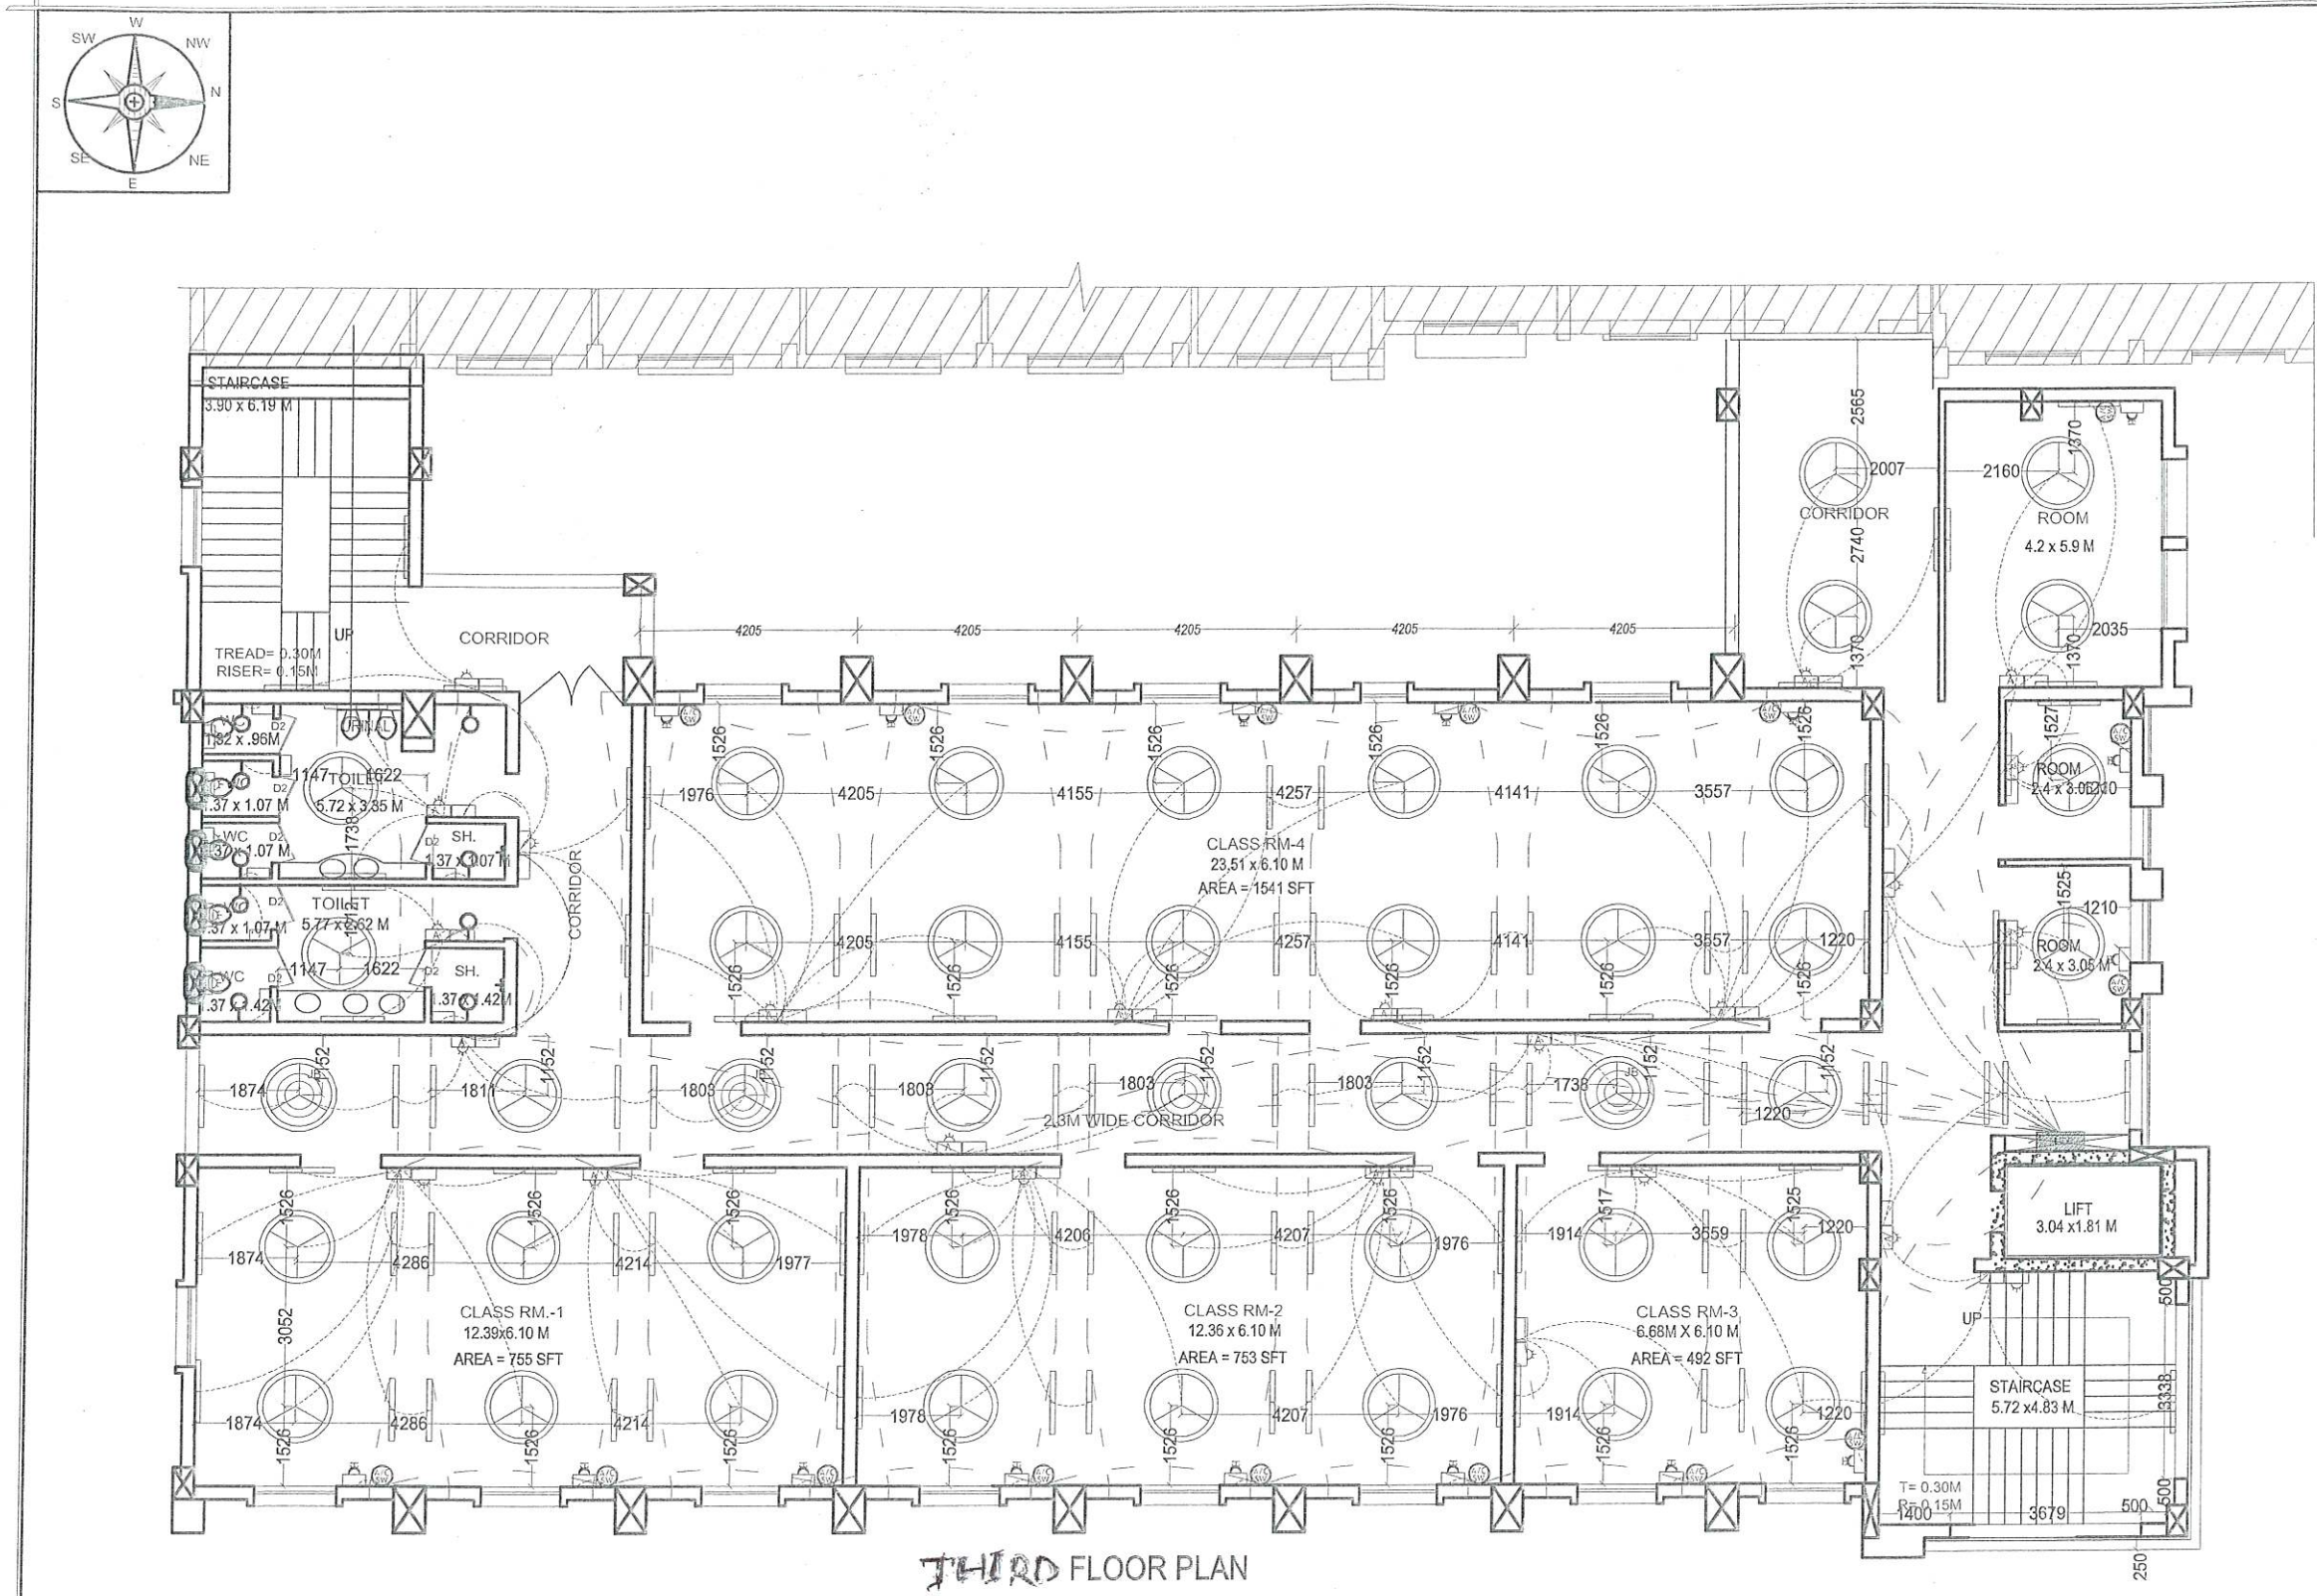

THIRD FLOOR PLAN

SYMBOLS	DESCRIPTION	HEIGHT FROM F.F.L
	14w T-5 TL Fitting	F.F.L +8'-0"
	28w T-5 TL Fitting	F.F.L +8'-0"
	Wall Bracket	F.F.L +8'-0"
	Mirror Light	F.F.L7'-6"
	Switch Board	F.F.L 4'-6"
A	6A Plug on Switch Board	F.F.L 4'-6"
B	6A Plug on Switch Board	F.F.L1'-9"
	15A Plug on Switch Board	6'-6" FOR TOILET 4'-6" FOR KITCHEN
	20A Plug for A.C	F.F.L +8'-0"
S.B.O.I SET UPBOX	6A Plug on Switch Board	F.F.L 1'-9"
	Exhaust Fan	-
A/C SW	Switch for A.C	1'-9"
	Antenna Socket	F.F.L 4'-6"
	48" Fan	
	56" Fan	
	JUNCTION BOX	ROOF LEVEL
	DEC POWER 20 MM CONDIUT	
	DEC LIGHT 25 MM CONDIUT	
	MDB	

Ref. DSBM/1048/18/11/2025

D.A.V SCHOOL OF BUSINESS MANAGEMENT BHUBANESWAR

architect :-
ar. osish parida
structural engineer :-
dealt by:-
ar. suryakanti parida

project :-
PROPOSED ADDITION TO EXISTING BUILDING
FOR DSBM MANAGEMENT
UNIT- 8, BHUBANESWAR

drawing title:-
SECOND FLOOR ELECTRICAL
SWITCH CONTROL LAYOUT

consultant:-
SRASTA & ASSOCIATES
2ND FLOOR, 270, MADHUSUDAN NAGAR, UNIT-4,
BHUBANESWAR, ODISHA - 751001
PH. - 0674 -2353354, CELL NO.-9861043625
E-mail : srasta_associates @ yahoo.com

scale:- 1:150
date:- 22.07.26
dwg. no.:-
rev. suffix:- 0

srasta
CREATING HABITABLE SPACES.....

note: THIS DRAWING IS BELONGS TO SRASTA & ASSOCIATES AND IT IS NOT TO BE COPIED OR RE-PRINT WITHOUT PRIOR CONSENT OF THE SRASTA & ASSOCIATES